
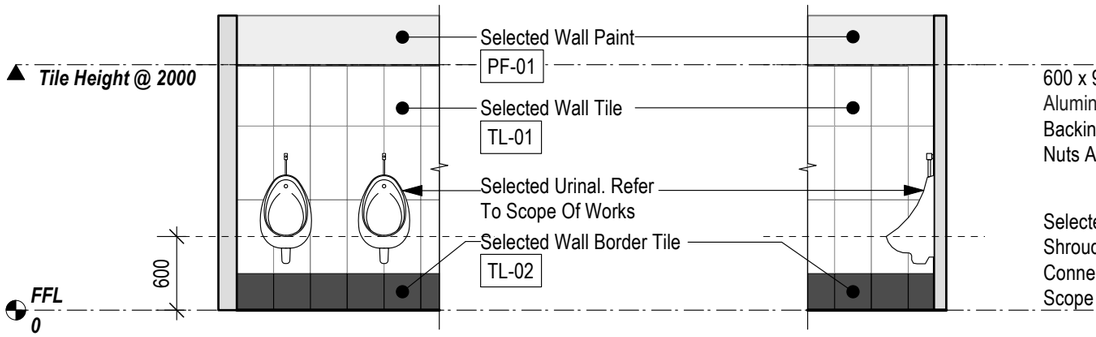


A **ELEVATION**
Scale: 1:50


B **ELEVATION**
Scale: 1:50

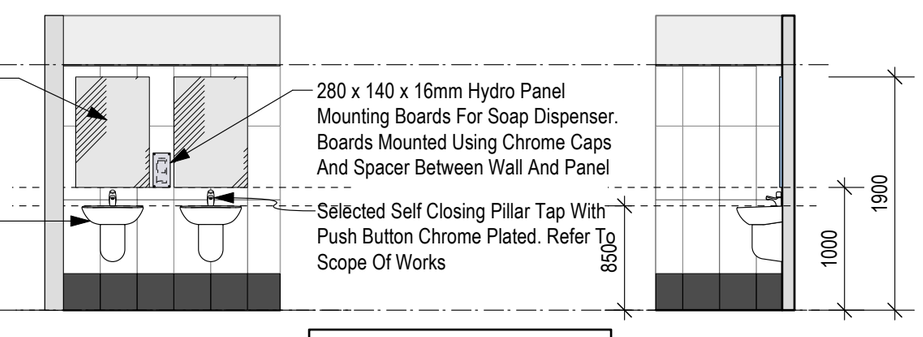


C **ELEVATION**
Scale: 1:50

Allow Waterproofing For Hand Basin Walls Upto 1000mm


D **ELEVATION**
Scale: 1:50

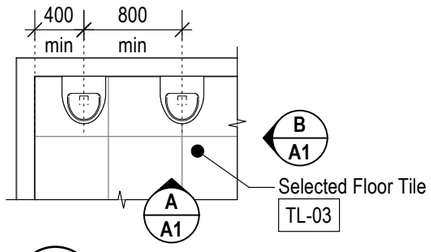


1 **URINAL PLAN**
Scale: 1:50

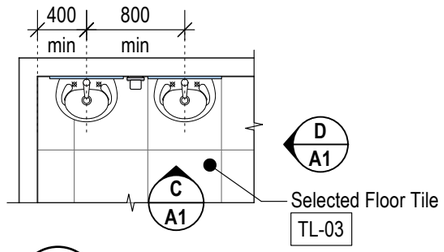


2 **HAND BASIN PLAN**
Scale: 1:50

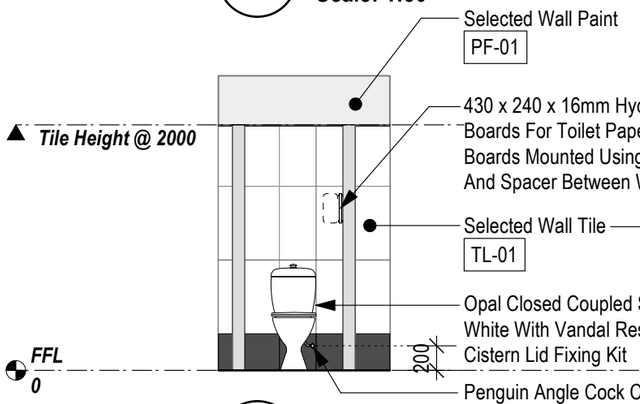

E **SECTION**
Scale: 1:50

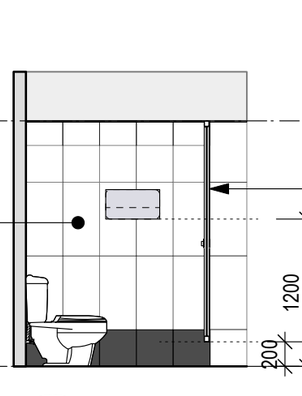


F **SECTION**
Scale: 1:50

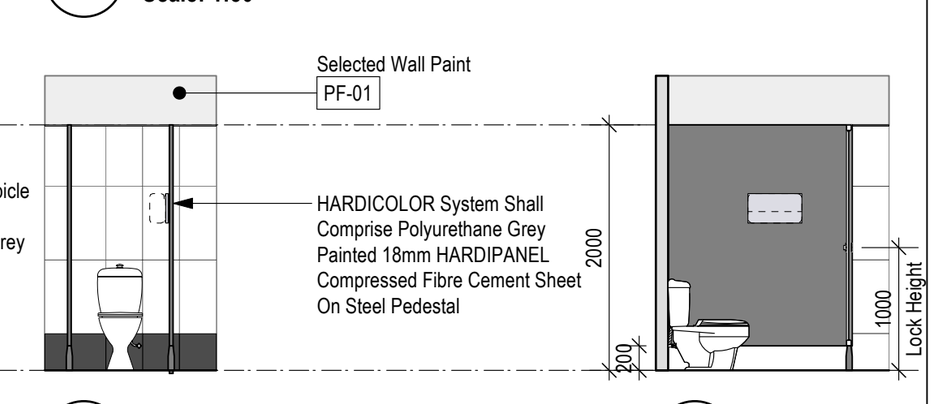

G **SECTION**
Scale: 1:50


H **SECTION**
Scale: 1:50

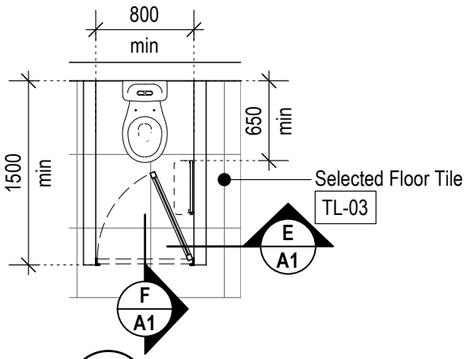

3 **CONCRETE WALL TOILET**
Scale: 1:50

TOILET & SHOWER DOOR	
Door Hinges:	Self Closing Door Hinges
Door Locks:	Indicator Bolts
Door Stopper:	Lockwood A350SC Wall Mounted Door Stopper
Door Catcher:	Magnetic Catcher
Door Handle:	Chrome Door Handle

General Note: Verify All Door Dimensions At The Site Prior To Ordering Or Fabrication.

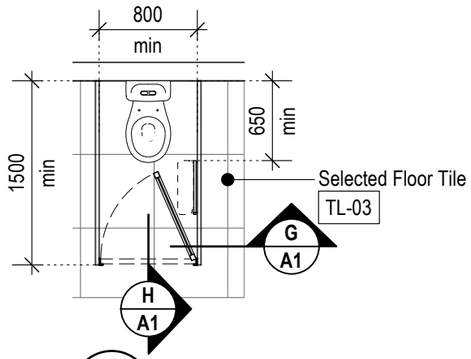

4 **CUBICLE WALL TOILET**
Scale: 1:50

TILE & PAINT LEGENDS	
TL-01	600 x 300 Gloss Nitro PB 400 GL Semi Glazed White Ceramic Wall Tiles With Matching Grouting
TL-02	300 x 300 Gloss Nitro GTU 05 MP Semi Glazed Black Ceramic Wall Border Tiles With Matching Grout.
TL-03	600 x 600 Non-Slip NITRO GTU 05 MP Black Floor Tiles With Matching Grout.
PF-01	Sea Fog White Paint

USP
THE UNIVERSITY OF THE SOUTH PACIFIC

Copyright - UNIVERSITY OF THE SOUTH PACIFIC No part of this document may be reproduced, stored in a retrieval system in any form or transmitted by any means without prior permission in writing of the University of the South Pacific

CLIENT:
UNIVERSITY OF THE SOUTH PACIFIC
DESIGN TEAM
LAUCALA CAMPUS

CONSULTANTS:

BUILDING SERVICES ENGINEER:

QUANTITY SURVEYOR:

APPROVAL:

DEPARTMENT	SIGN	DATE
DESIGN COORDINATOR:		
CHIEF SECURITY:		
MANAGER IT:		
MANAGER OHS:		
MANAGER DRC:		
CLIENT:		
MANAGER DESIGNS:		

REVISIONS:

REV:	DATE:	REVISION NOTES:	BY:

DIMENSIONS:
FIGURED DIMENSIONS SHALL TAKE PRECEDENCE OVER SCALED DIMENSION AND LARGER SCALE DRAWINGS OVER SMALLER SCALE DRAWINGS:
CHECK ON SITE:
CHECK ALL DIMENSIONS ON SITE BEFORE COMMENCING WORK AND BEFORE PRODUCING SHOP DRAWINGS. NOTIFY THE ARCHITECT OF ANY DISCREPANCIES.

PROJECT:
STANDARD WASHROOM LAYOUT
UNIVERSITY OF THE SOUTH PACIFIC
LAWSON TAMA CAMPUS, SOLOMON ISLANDS

DRAWING TITLE:
WASHROOM LAYOUT PLAN


DRAWING STATUS:
DRAFT COPY

Issue Date:	Drawn:
6 Aug 2026	**D. CHAND**
Project Design:	Checked By:


Project Number:
TBA

DRAWING NUMBER: **A.1**
REV:


Allow Waterproofing For Shower Walls Upto Tile Height

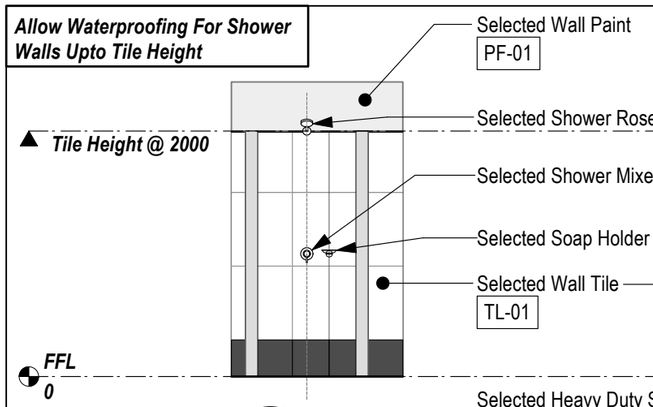

J **SECTION** Scale: 1:50

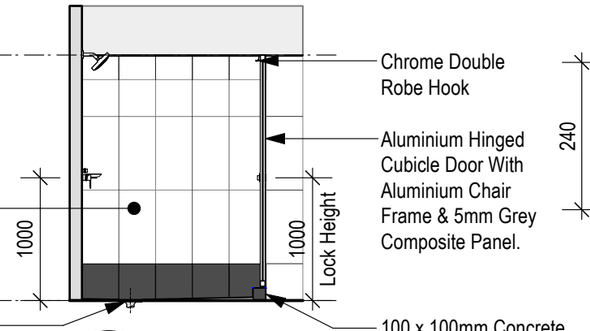


K **SECTION** Scale: 1:50

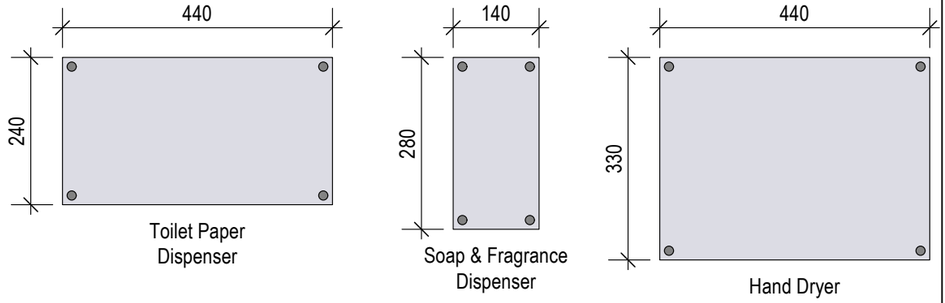


L **MOUNTING BOARD** Scale: 1:10

Note: All Boards To Be 16mm Hydro Panel Mounted Using Chrome Caps And Spacer Between Wall And Panel.

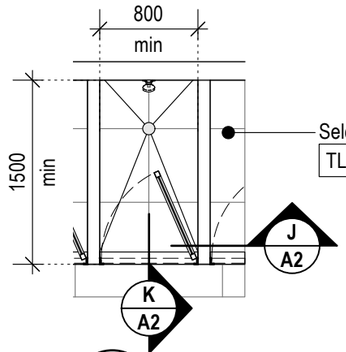

3 **SHOWER PLAN** Scale: 1:50

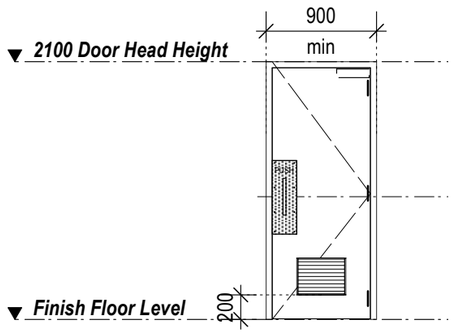

Main Entry Door

- Head & Jamb - 45thk Timber Frame
- 40mm Thk. Solid Core Timber Door With 10mm Hardwood Clashing All Around & 4mm Hardboard Lining
- Paint Finish To Door Leaf - 2 Pak Finish
- 40x12F Door Stopper Planted & 40x20F Architrave
- Supply & Install 2 Pair LW10070BBFFSSS Flush Hinges On Each Door Leaf.
- Grade 304 Stainless Steel Push Handle & Pull Handle With Push Pull Engraved On Plate
- 300x400 Ventilation Door Grille.***(Refer To Scope Of Works)***
- A250SC Floor Mounted Door Stopper.
- Lockwood 724 Commercial Series Door Closer
- Locks ***(Refer To Scope Of Works)***

TOILET & SHOWER DOOR	
Door Hinges:	Self Closing Door Hinges
Door Locks:	Indicator Bolts
Door Stopper:	Lockwood A350SC Wall Mounted Door Stopper
Door Catcher:	Magnetic Catcher
Door Handle:	Chrome Door Handle

TILE & PAINT LEGENDS	
TL-01	600 x 300 Gloss Nitro PB 400 GL Semi Glazed White Ceramic Wall Tiles With Matching Grouting
TL-02	300 x 300 Gloss Nitro GTU 05 MP Semi Glazed Black Ceramic Wall Border Tiles With Matching Grout.
TL-03	600 x 600 Non-Slip NITRO GTU 05 MP Black Floor Tiles With Matching Grout.
PF-01	Sea Fog White Paint

USP
THE UNIVERSITY OF THE SOUTH PACIFIC

Copyright - UNIVERSITY OF THE SOUTH PACIFIC No part of this document may be reproduced, stored in a retrieval system in any form or transmitted by any means without prior permission in writing of the University of the South Pacific

CLIENT:
UNIVERSITY OF THE SOUTH PACIFIC
DESIGN TEAM
LAUCALA CAMPUS

CONSULTANTS:

BUILDING SERVICES ENGINEER:

QUANTITY SURVEYOR:

APPROVAL:

DEPARTMENT	SIGN	DATE
DESIGN COORDINATOR:		
CHIEF SECURITY:		
MANAGER IT:		
MANAGER OHS:		
MANAGER DRC:		
CLIENT:		
MANAGER DESIGNS:		

REVISIONS:

REV:	DATE:	REVISION NOTES:	BY:

DIMENSIONS:
FIGURED DIMENSIONS SHALL TAKE PRECEDENCE OVER SCALED DIMENSION AND LARGER SCALE DRAWINGS OVER SMALLER SCALE DRAWINGS.
CHECK ON SITE:
CHECK ALL DIMENSIONS ON SITE BEFORE COMMENCING WORK AND BEFORE PRODUCING SHOP DRAWINGS. NOTIFY THE ARCHITECT OF ANY DISCREPANCIES.

PROJECT:
STANDARD WASHROOM LAYOUT
UNIVERSITY OF THE SOUTH PACIFIC
LAWSON TAMA CAMPUS, SOLOMON ISLANDS

DRAWING TITLE:
WASHROOM LAYOUT PLAN


DRAWING STATUS:
DRAFT COPY

Issue Date:	Drawn:
6 Aug 2026	**D. CHAND**
Project Design:	Checked By:

Project Number:
TBA

DRAWING NUMBER: **A.2**
REV:

USP STANDARD WASHROOM SANITARY FIXTURES

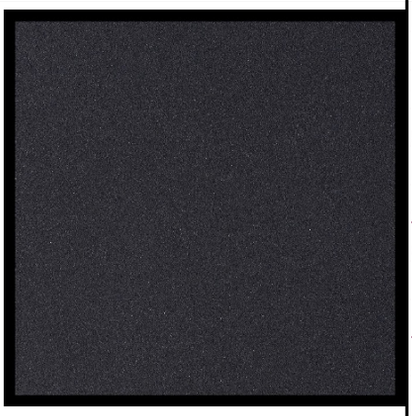No.	Name	Product	Picture	Description
1	Floor & Border Tile	Niro Floor Tile 600 x 600 #GGTU05MP3 Porcelain Moonless Night Matte		https://www.vinodpatel.com.fj/vinod-patel/products/niro-floor-tile-600-x-600-ggtu05mp3-porcelain-moonless-night-matte-4pc-1-44sqm-ctn?srsltid=AU7gw4Ug6jt873UwSFqIR-Ns5Sa6tNXIEzFMOX8G28cpgKxlYOtx2BAE
2	Wall Tile	Niro Wall Tile 600x300 #PB400GL Porcelain White Gloss		https://www.vinodpatel.com.fj/vinod-patel/products/niro-wall-tile-600x300-pb400gl-porcelain-white-gloss-8pc-1-44sqm-ctn?srsltid=AU7gw4V3AaX40
3	Tile Trim	Evia Tile Trim 12.5mm x 2.5M Aluminium Square Edge Bright Silver		https://www.vinodpatel.com.fj/vinod-patel/products/evia-tile-trim-12-5mm-x-2-5m-aluminium-square-edge-bright-silver
4	Floor Grating	Floor Grate 100mm Square		https://www.vinodpatel.com.fj/vinod-patel/products/floor-grate-100mm-square
5	Water Closet	Claytan Opaque Closed Coupled Toilet Suite w/ Uni Connector-Set		https://www.vinodpatel.com.fj/vinod-patel/products/claytan-opaque-closed-coupled-toilet-suite-w-uni-connector-set?srsltid=AU7gw4U2TmgEmWqELKvO0wjyLp6UhJVELptib_hgYpiJzuTS3BgfjUyJ

USP STANDARD WASHROOM SANITARY FIXTURES

6	Urinal	Caroma Torres Top Inlet Urinal Only		https://www.vinodpatel.com.fj/vinod-patel/products/caroma-torres-top-inlet-urinal-only
		Claytan Urinal Top Inlet Wall Hung Bracket & Spud		https://www.vinodpatel.com.fj/vinod-patel/products/claytan-urinal-top-inlet-wall-hung-bracket-spud?srsltid=AU7gw4VqPeb0CKTIO2i16HynmTzILq2jJKS2xwEtmygyiyX29CMDejmI
7	Urinal Flush	Claytan Urinal Flush Valve Manual (w/ Check Valve & Bend) CP		https://www.vinodpatel.com.fj/vinod-patel/products/claytan-urinal-flush-valve-manual-w-check-valve-bend-cp?srsltid=AU7gw4WMqQBgKdAzpY4nIrj2Q9Erh-idylNRtUO78pXKnPvxgB4ha_H6
8	Hand Basin	Caroma Cosmo 500 Wall Basin 1TH		https://www.vinodpatel.com.fj/vinod-patel/products/caroma-cosmo-500-wall-basin-1th?srsltid=AU7gw4V1PqsM28ydhGkfilZ9ti8uH3DH95BdlTDL78MpOVIE6TVs4ByG
9	Stop Cock	Doe Basic series SK 46 ½” Regent Stop Cock chrome plated		https://www.vinodpatel.com.fj/vinod-patel/products/doe-arrowline-stop-cock-cp?srsltid=AU7gw4UBEqCp-uV25SOT2tlb0R9NLx7mIZ4fRjsqer2L7ehmwKzIwNKV

USP STANDARD WASHROOM SANITARY FIXTURES

10	Tap	DE101 Self Closing Pillar Tap with Push Button chrome plated		https://wujin.com.my/product/doe-de101-chrome-plated-self-closing-pillar-tap-with-push-button/
11	Angle Stop Cock	Doe Basic Series Angle Valve DE46		https://aurous.com.my/product/doe-basic-series-angle-valve-de46/?srsltid=AU7gw4Ws7Oziiq61BDA1nD8VBFXwqb21FNezxZKnQflxEZ6LWkCP4lU_
12	Robe Hook	Fixworx Single Robe Hook Large Chrome		https://www.vinodpatel.com.fj/vinod-patel/products/fixworx-single-robe-hook-large-chrome