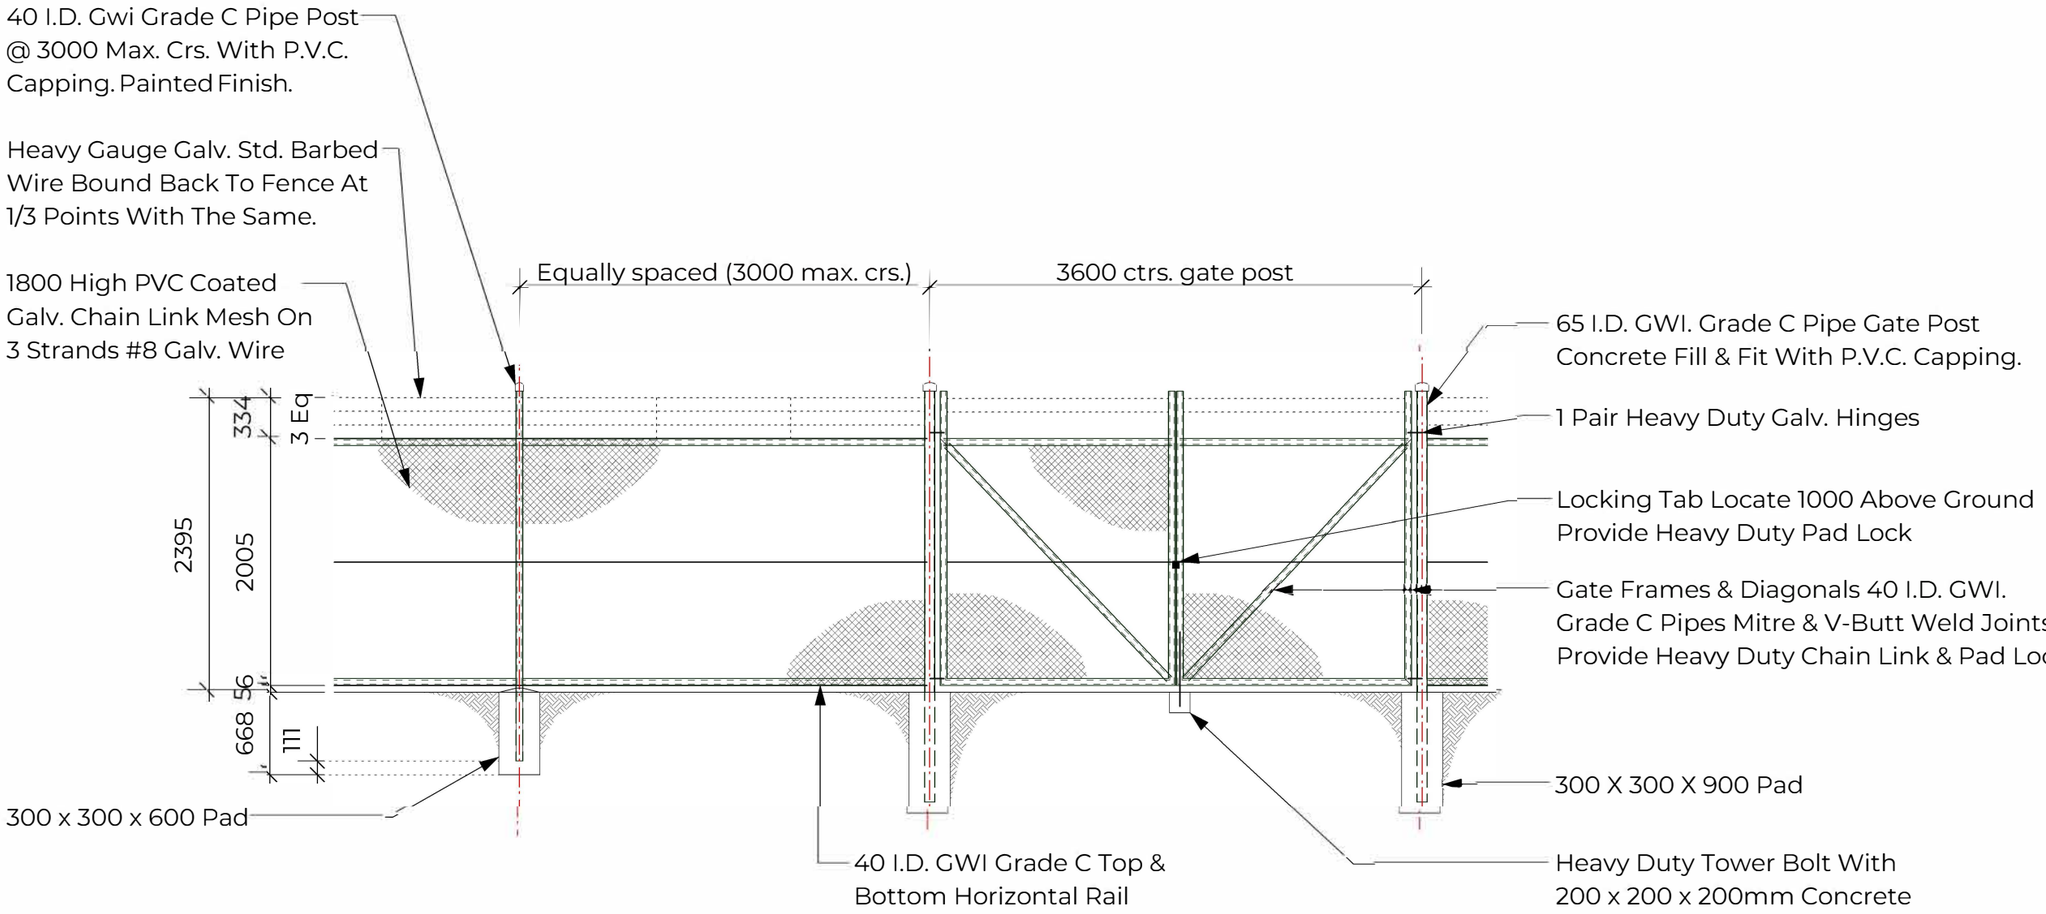


A STANDARD TYPICAL FENCE ELEVATION

Scale: 1:50

0 1.0 1.5 2.0 2.5 3.0 m

Note :- Frames Joints To Be Mitre & V-Butt Weld.
- Gate Open End Pipes Cap With 3mm.
Ms. Plate Welded.

USP
THE UNIVERSITY OF THE SOUTH PACIFIC
Copyright - UNIVERSITY OF THE SOUTH PACIFIC No part of this document may be reproduced, stored in a retrieval system in any form or transmitted by any means without prior permission in writing of the University of the South Pacific

CLIENT:
UNIVERSITY OF THE SOUTH PACIFIC (USP)
ASSET DATABASE
Lautoka Campus
FIJI

CONSULTANTS:
STRUCTURAL ENGINEER:
BUILDING SERVICES ENGINEER:
QUANTITY SURVEYOR

APPROVAL:

DEPARTMENT	SIGN	DATE
DESIGN COORDINATOR:		
CHIEF SECURITY		
MANAGER IT		
MANAGER OHS		
MANAGER DRC		
CLIENT:		
MANAGER DESIGNS		

REVISIONS:

REV:	DATE:	REVISION NOTES:	BY:

DIMENSIONS:
FIGURED DIMENSIONS SHALL TAKE PRECEDENCE OVER SCALED DIMENSION AND LARGER SCALE DRAWINGS OVER SMALLER SCALE DRAWINGS.
CHECK ON SITE:
CHECK ALL DIMENSIONS ON SITE BEFORE COMMENCING WORK AND BEFORE PRODUCING SHOP DRAWINGS. NOTIFY THE ARCHITECT OF ANY DISCREPANCIES.

PROJECT:
UNIVERSITY OF THE SOUTH PACIFIC (USP)
Boundary Fence
Natabua Campus,
Lautoka, Fiji

DRAWING TITLE:
Fence Elevation
(Standard Detail)

DRAWING STATUS:
FOR APPROVAL

Issue Date:	Drawn:
18-09-26	*D. Chand*
Project Design:	**Checked By:**
-	-

Project Number: -

DRAWING NUMBER: **A1**
REV: