

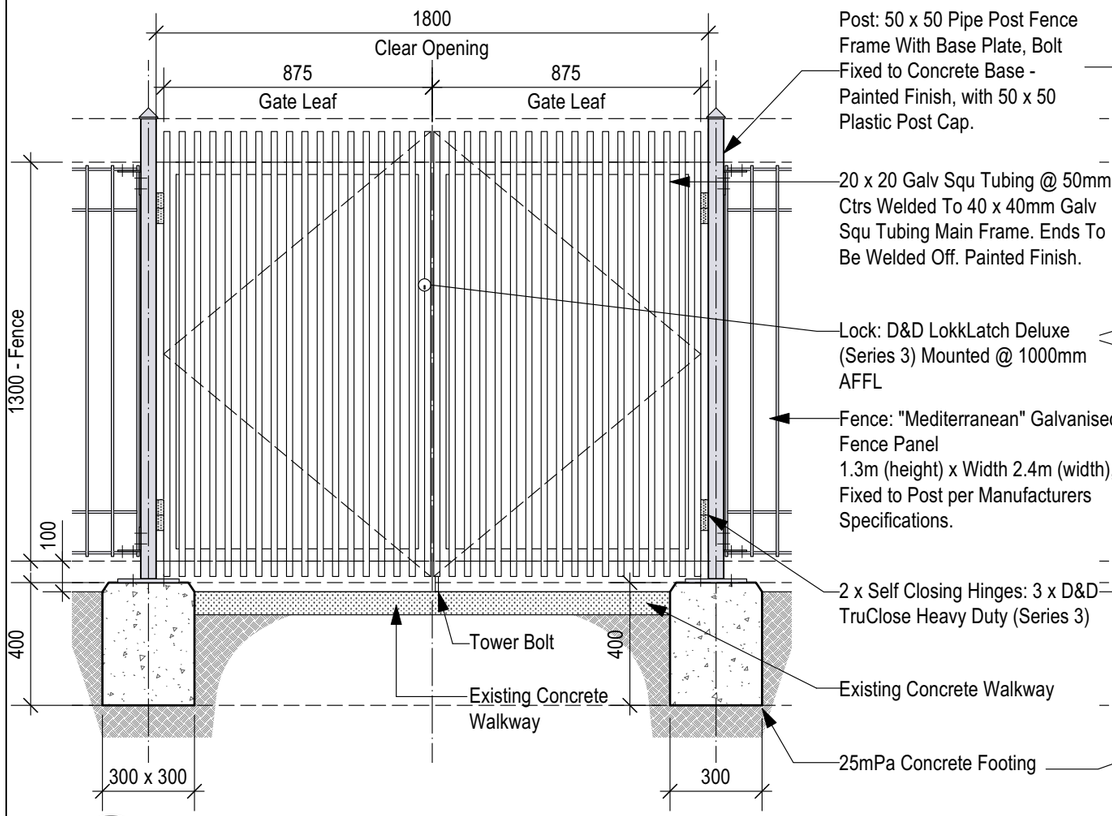



1 **TYPICAL GATE ELEVATION**
Scale: 1:20

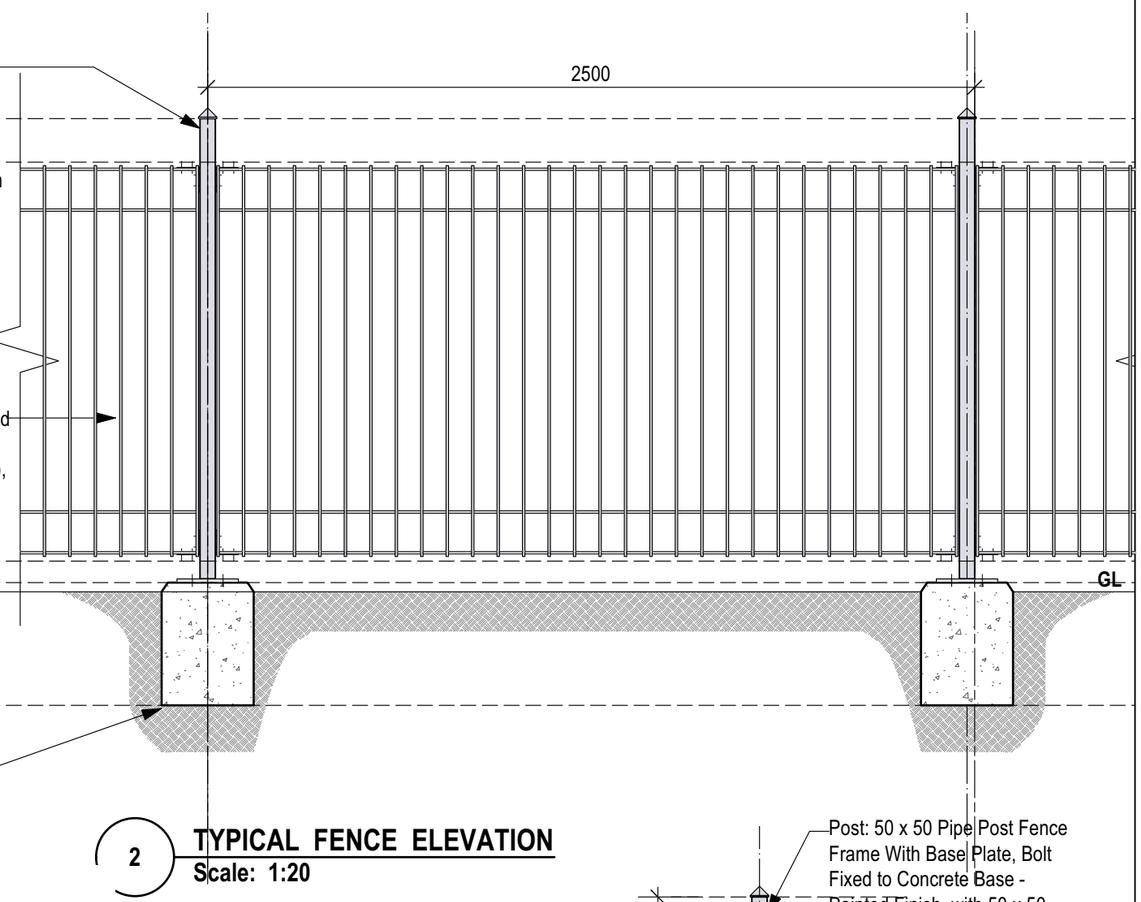


2 **TYPICAL FENCE ELEVATION**
Scale: 1:20

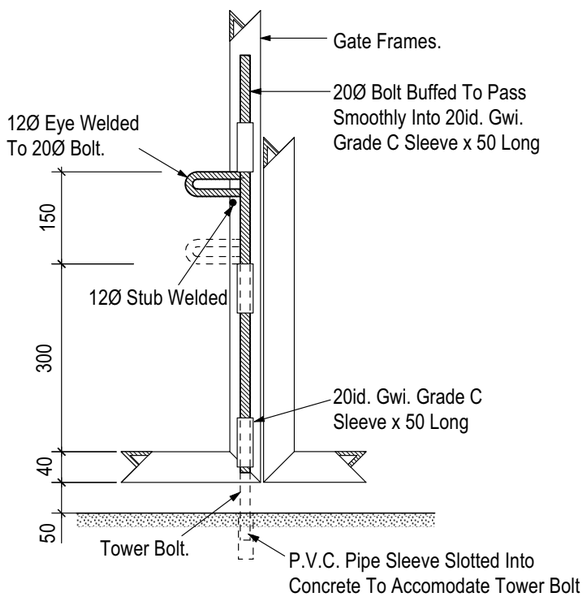

3 **TOWER BOLTS DETAILS**
Scale: 1:10

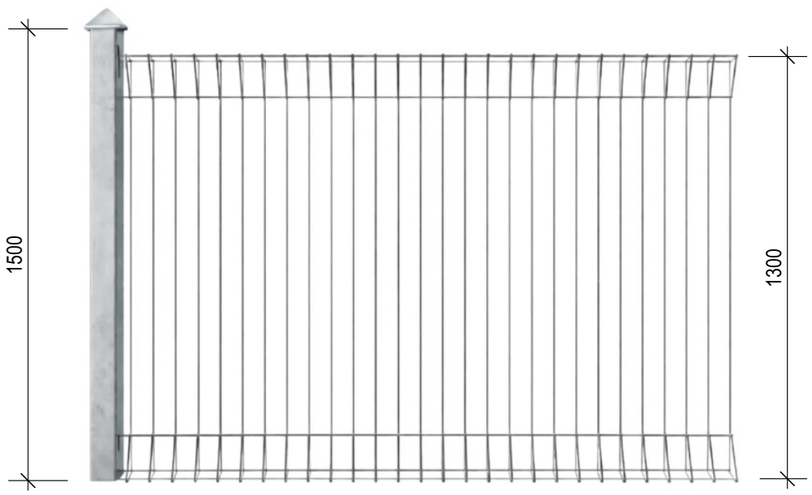

5 **FENCE IMAGE**
Scale: Not To Scale

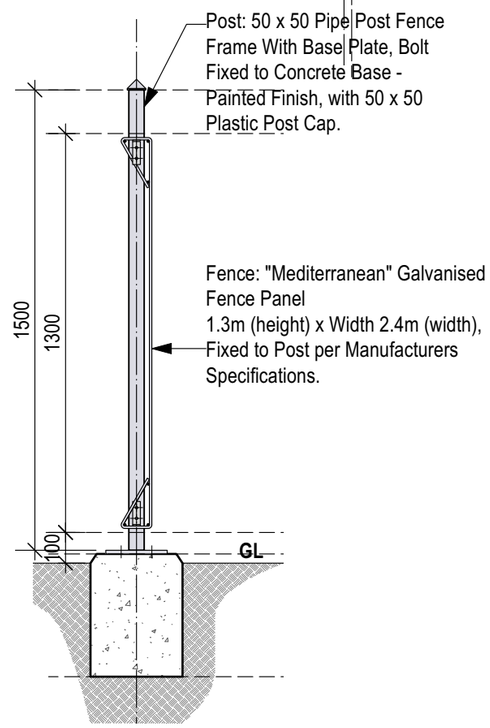

4 **TYPICAL FENCE SECTION**
Scale: 1:20

USP
THE UNIVERSITY OF THE SOUTH PACIFIC
Copyright - UNIVERSITY OF THE SOUTH PACIFIC No part of this document may be reproduced, stored in a retrieval system in any form or transmitted by any means without prior permission in writing of the University of the South Pacific

CLIENT:
UNIVERSITY OF THE SOUTH PACIFIC
DESIGN TEAM
LAUCALA CAMPUS

CONSULTANTS:

BUILDING SERVICES ENGINEER:

QUANTITY SURVEYOR:

APPROVAL:

DEPARTMENT	SIGN	DATE
DESIGN COORDINATOR:		
CHIEF SECURITY:		
MANAGER IT:		
MANAGER OHS:		
MANAGER DRC:		
CLIENT:		
MANAGER DESIGNS:		

REVISIONS:

REV:	DATE:	REVISION NOTES:	BY:

DIMENSIONS:
FIGURED DIMENSIONS SHALL TAKE PRECEDENCE OVER SCALED DIMENSION AND LARGER SCALE DRAWINGS OVER SMALLER SCALE DRAWINGS.
CHECK ON SITE:
CHECK ALL DIMENSIONS ON SITE BEFORE COMMENCING WORK AND BEFORE PRODUCING SHOP DRAWINGS. NOTIFY THE ARCHITECT OF ANY DISCREPANCIES.

PROJECT:
E81 CARPARK AREA FENCE WORKS - EMALUS CAMPUS
UNIVERSITY OF THE SOUTH PACIFIC
EMALUS CAMPUS, VANUATU

DRAWING TITLE:
FENCE DETAIL

DRAWING STATUS:
CONSTRUCTION SET

Issue Date:	Drawn:
8 Sept 2026	**D. CHAND/ ka**
Project Design:	Checked By:

Project Number:
TBA

DRAWING NUMBER: **A.2**
REV: